


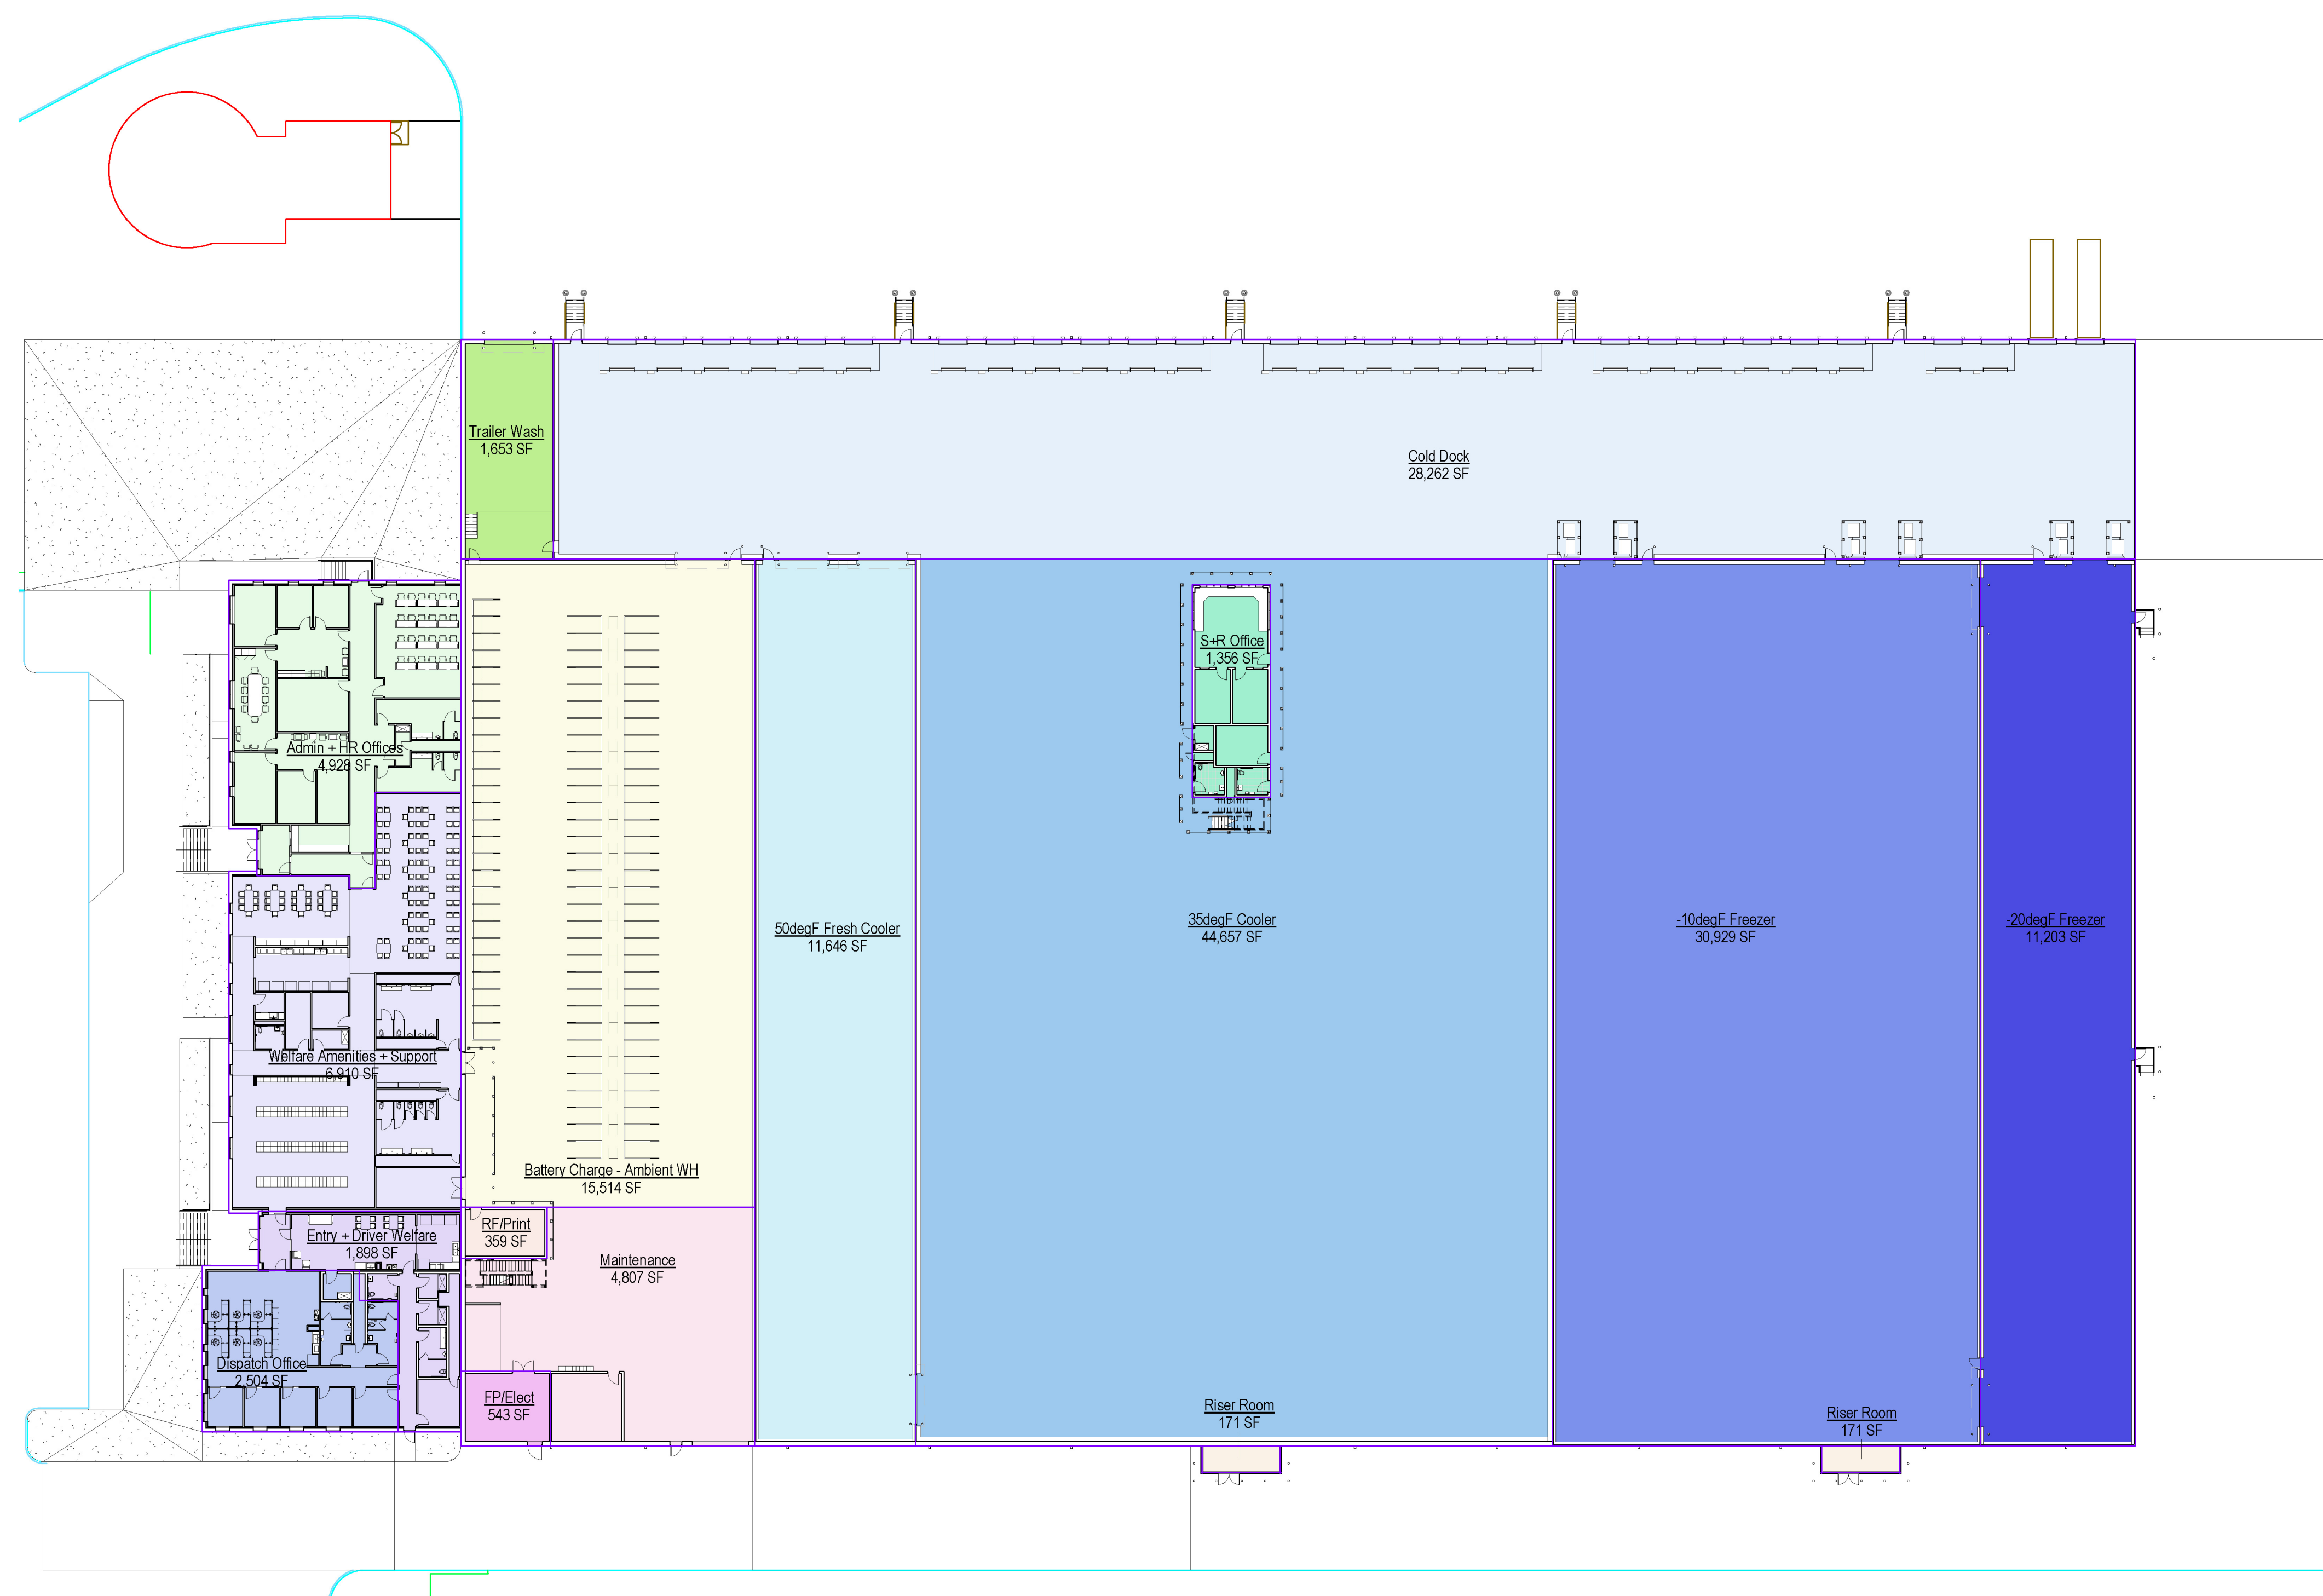

Departmental Measured Areas

- Admin + HR Offices
- Welfare Amenities + Support
- Entry + Driver Welfare
- Dispatch Office
- Battery Charge - Ambient WH
- Maintenance
- FP/Elect
- Trailer Wash
- Cold Dock
- S+R Office
- 50degF Fresh Cooler
- RF/Print
- Riser Room
- 35degF Cooler
- 10degF Freezer
- 20degF Freezer

Area Schedule (Departmental Areas)


Area_Deptment	Area
Admin + HR Offices	4,928 SF
Welfare Amenities + Support	6,910 SF
Entry + Driver Welfare	1,898 SF
Dispatch Office	2,504 SF
Trailer Wash	1,653 SF
Cold Dock	28,262 SF
35degF Cooler	44,657 SF
-10degF Freezer	30,929 SF
-20degF Freezer	11,203 SF
50degF Fresh Cooler	11,646 SF
RF/Print	359 SF
Maintenance	4,807 SF
FP/Elect	543 SF
Battery Charge - Ambient WH	15,514 SF
S+R Office	1,356 SF
Riser Room	171 SF
Riser Room	171 SF
Grand total	167,511 SF

Maximum Number of Employees: 160
Seating Capacity:
• Dining: 120
• Training: 24
• Conference: 14
Parking Requirements: See Civil Drawings for Summary


1 DEPARTMENTAL AREA PLAN
+A2.102 1" = 30'-0"



EAST ELEVATION
1" = 20'-0"

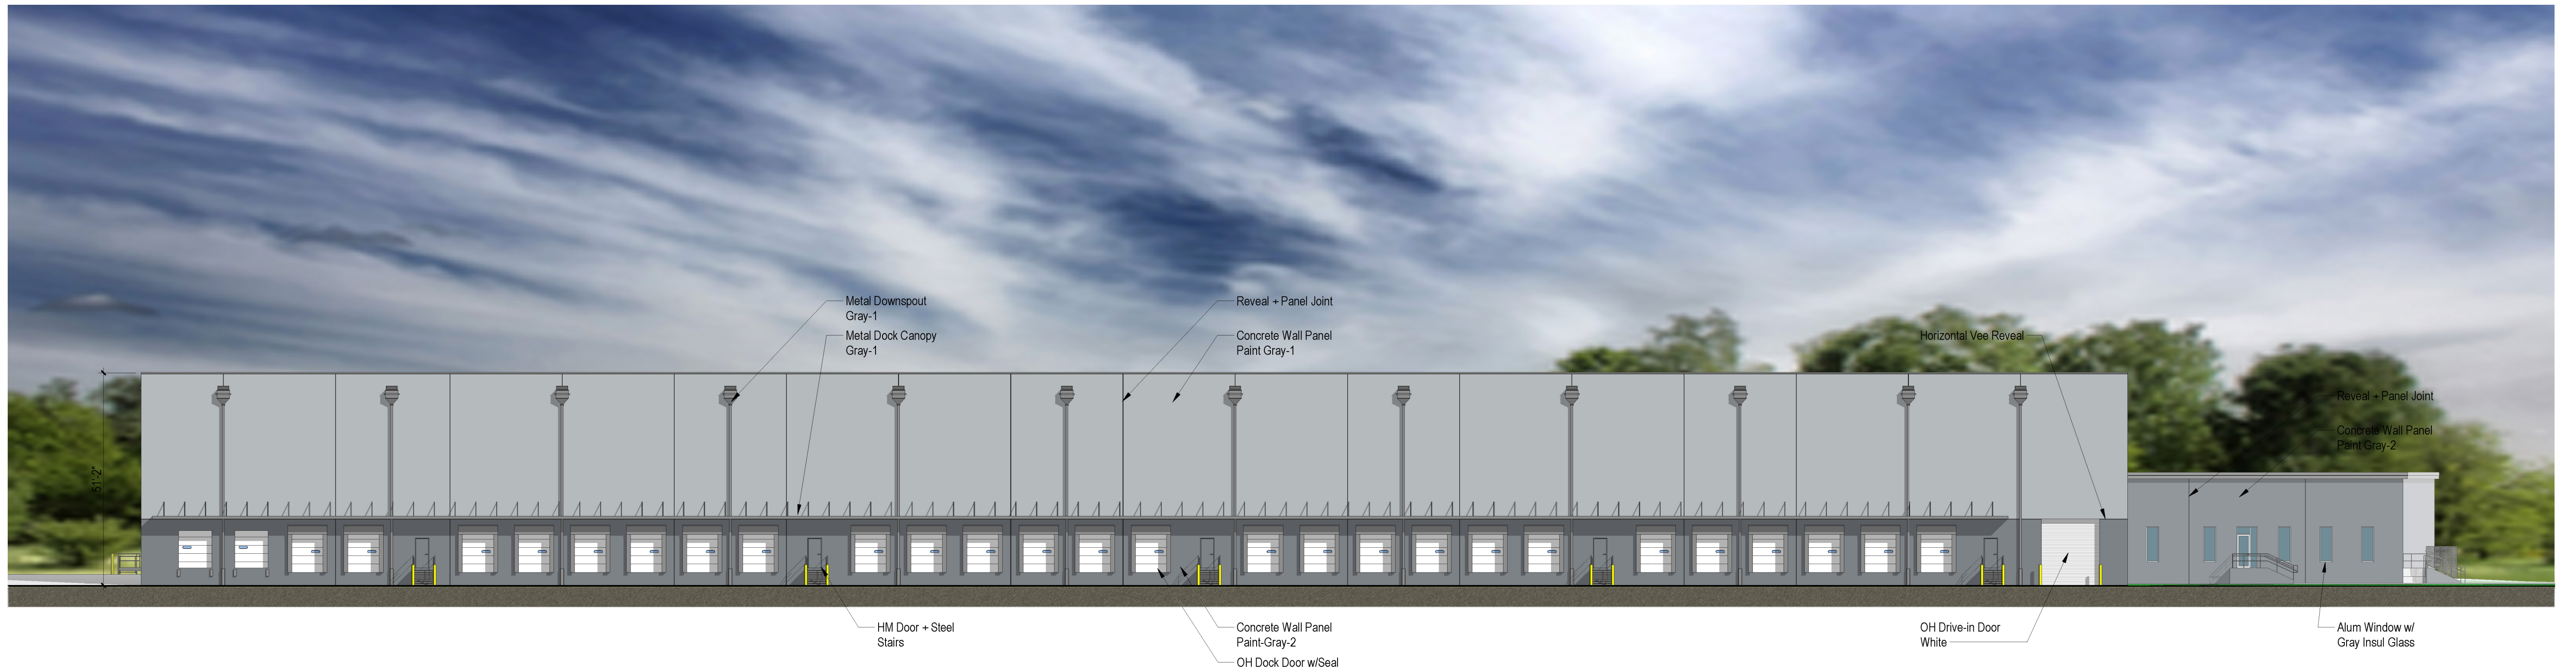


NORTH ELEVATION
1" = 20'-0"

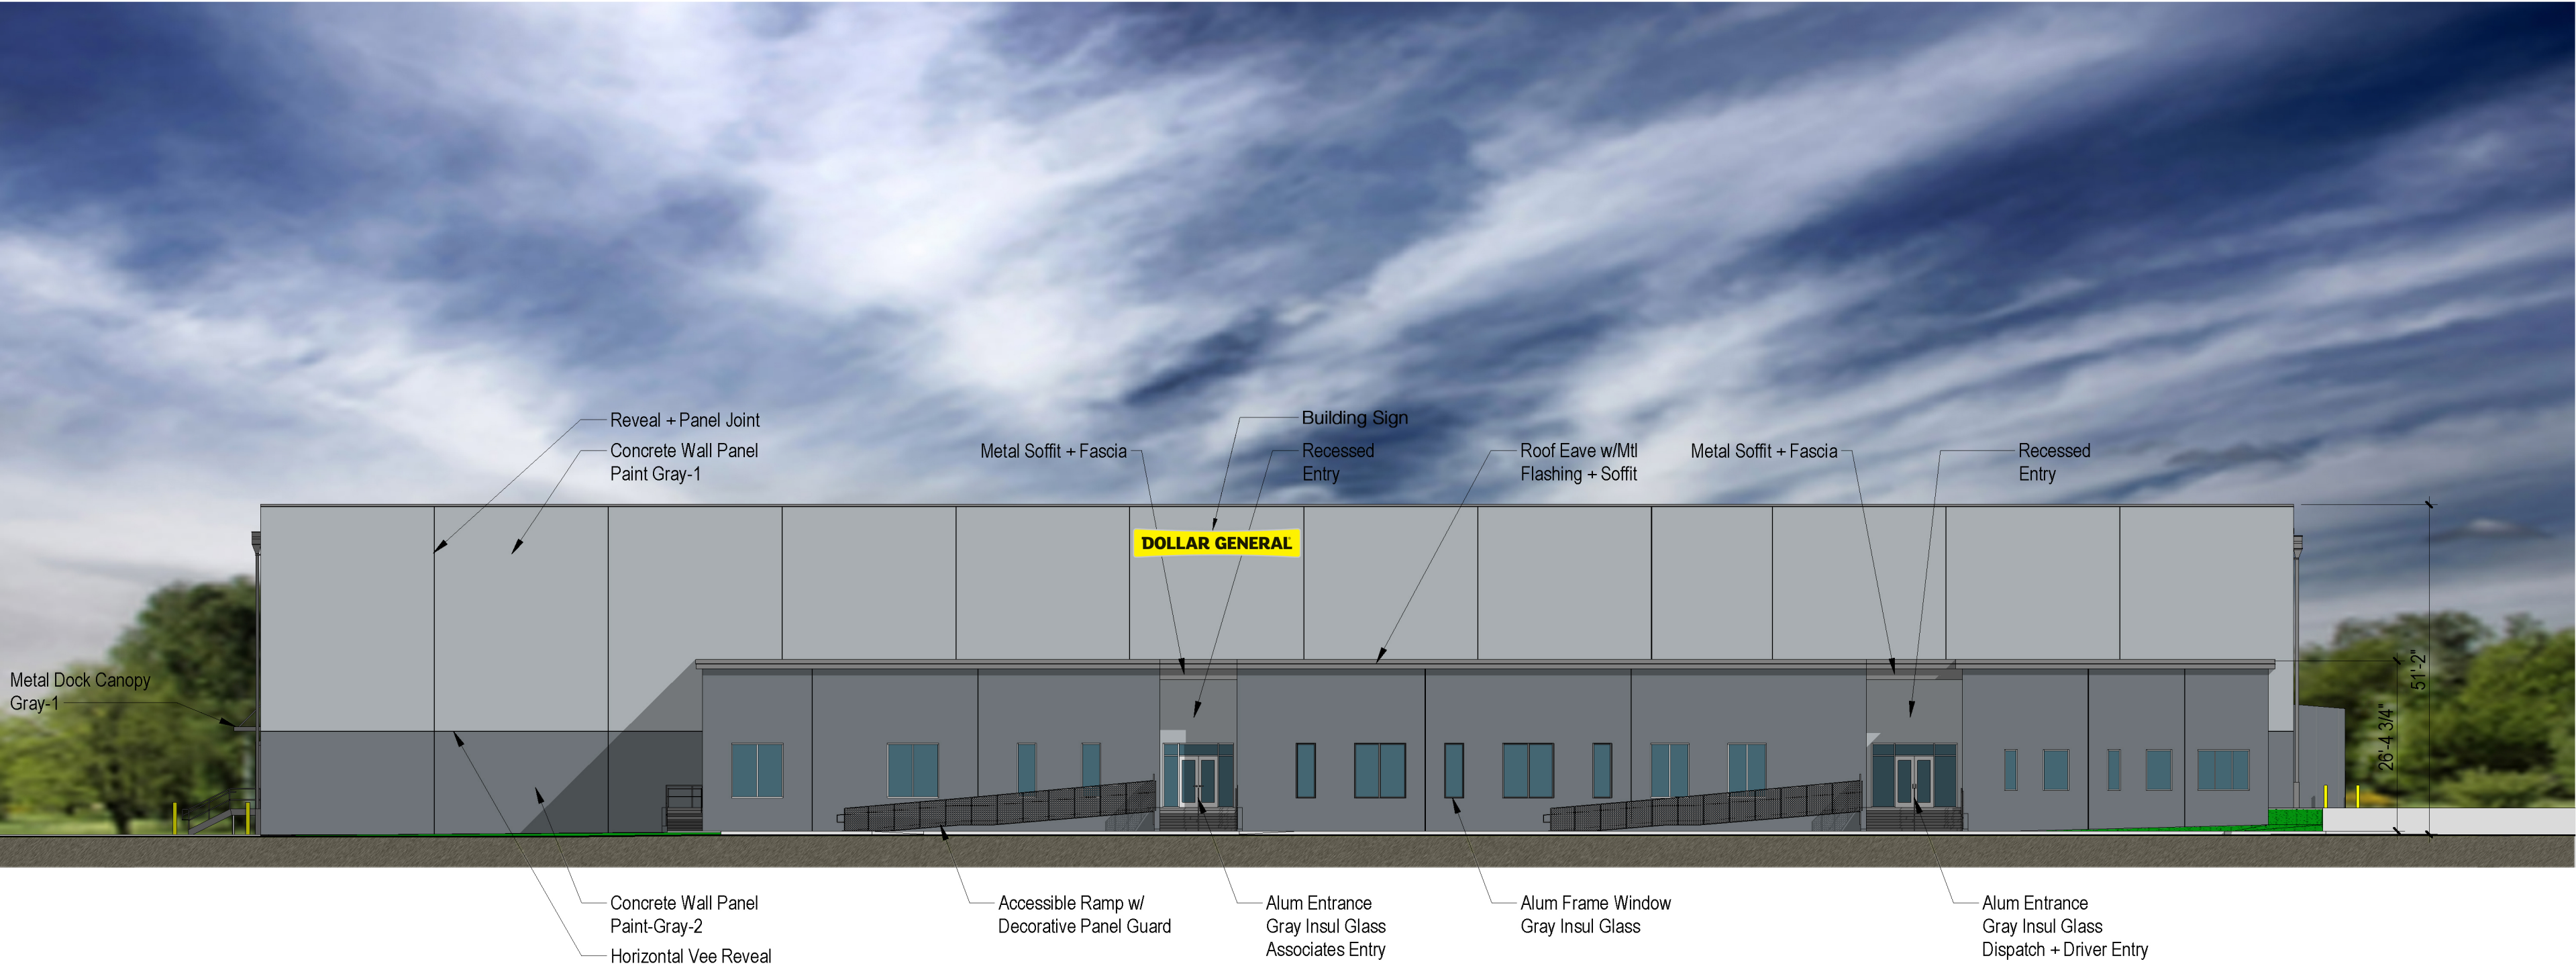

WEST ELEVATION

1" = 20'-0"

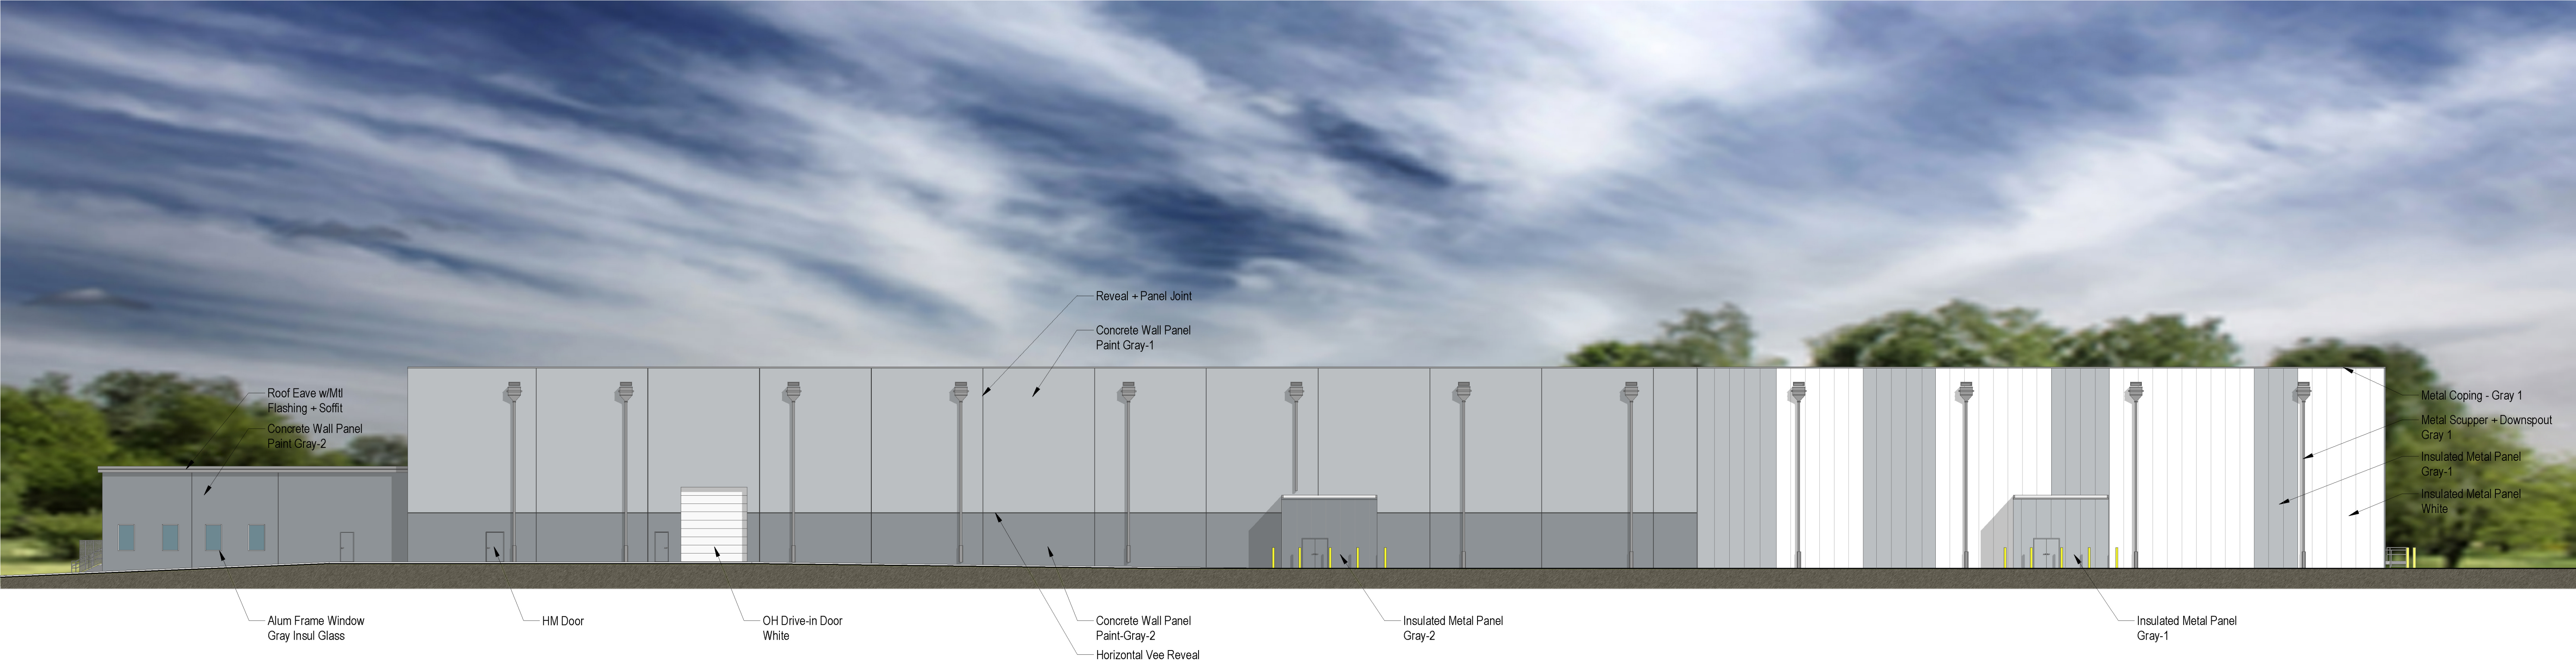

SOUTH ELEVATION

1" = 20'-0"



ENLARGED WEST ELEVATION
1/4" = 1'-0"